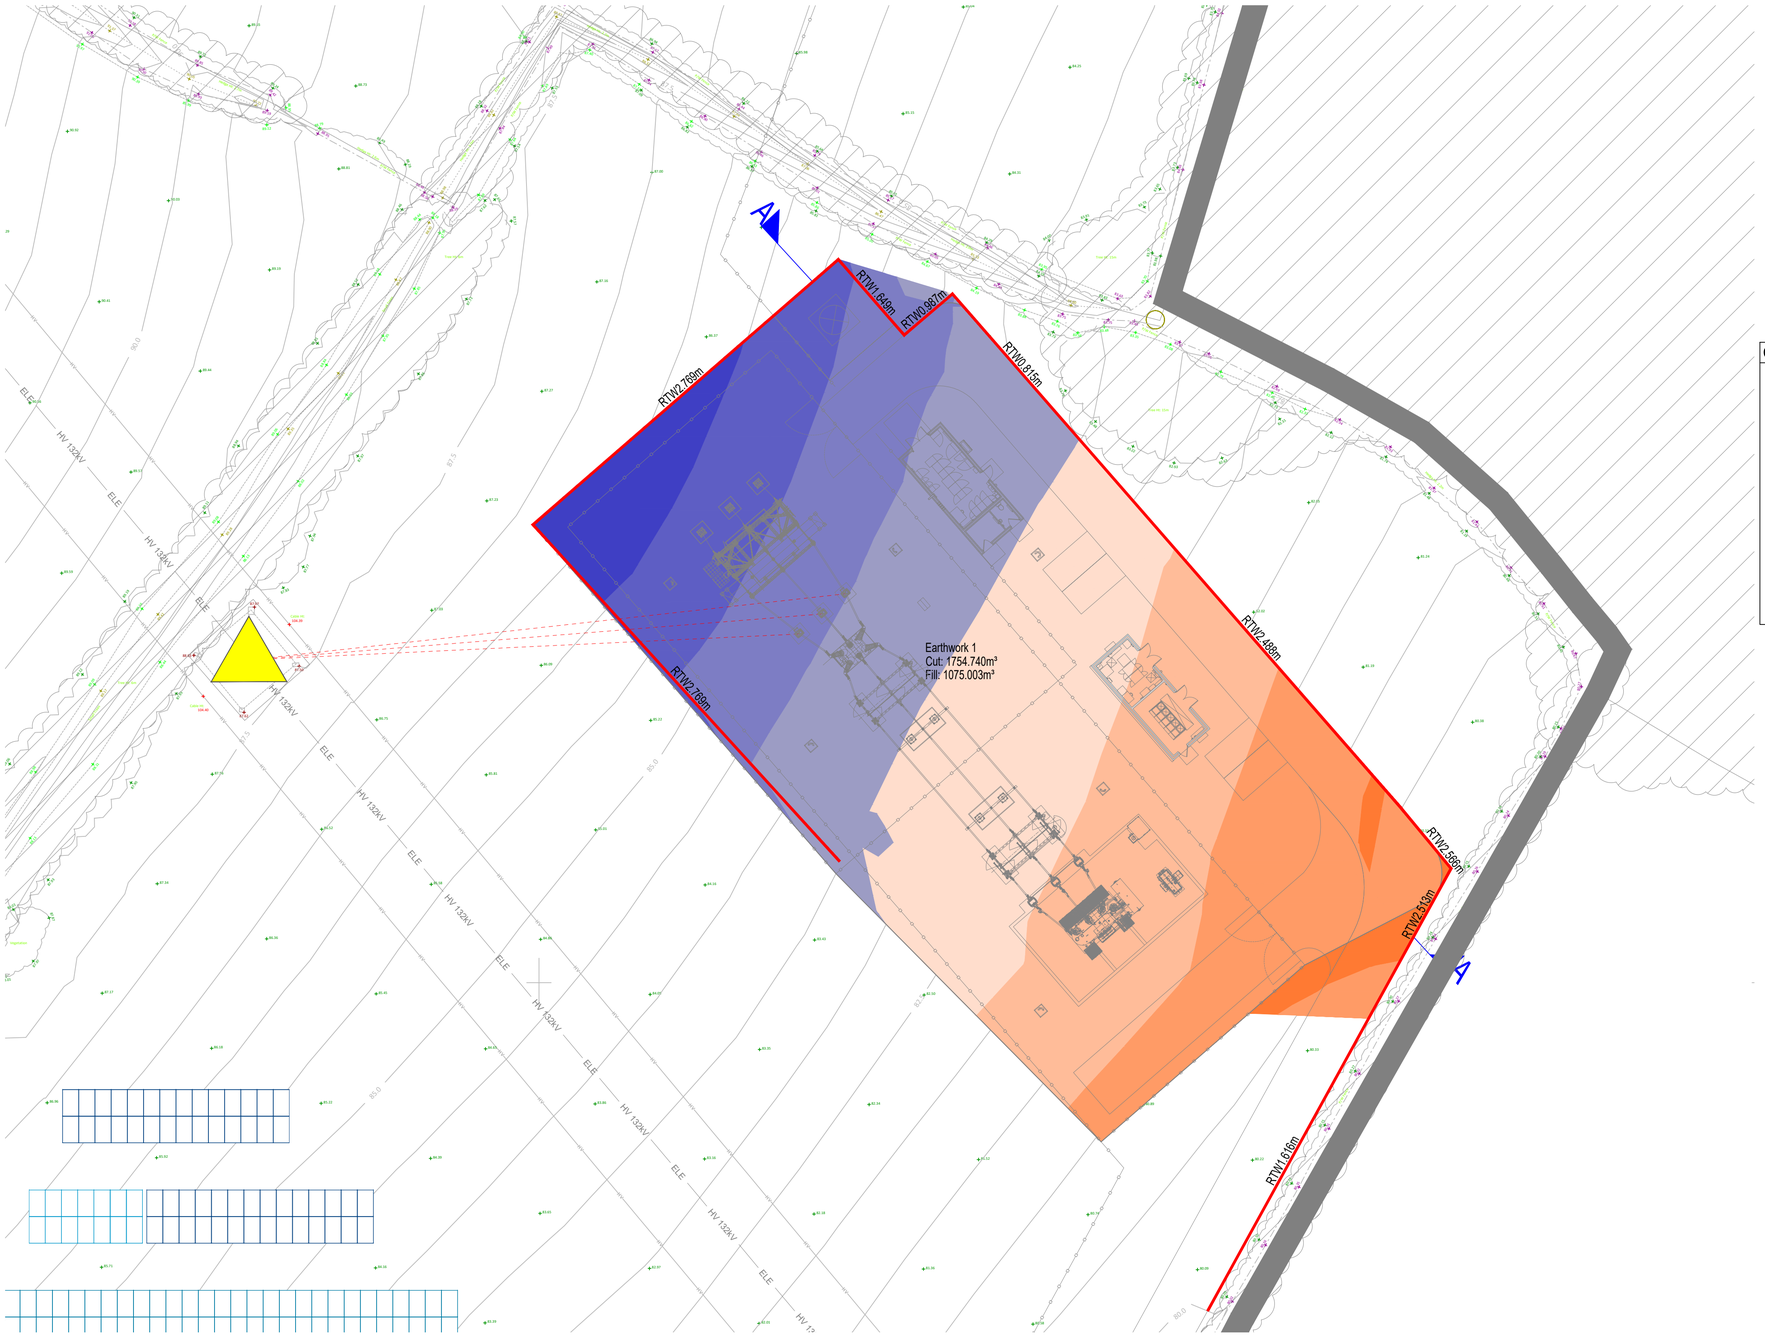

PRELIMINARY
SUBJECT TO DETAILED DESIGN

Cut and Fill assessment based the following assumptions:
- Electric Sub-Station compound to be level
- Construction Depth to be 450mm

Contractors are not to scale from this drawing. All dimensions to be checked on site and any discrepancies, ambiguities and/or omissions between this drawing and information given elsewhere must be reported to this office. If in doubt, ask.

Cut and Fill

Height Bands	Cut Volume	Fill Volume
Fill 2.8m - 3.5m	--	--
Fill 2.1m - 2.8m	--	6.84m³
Fill 1.4m - 2.1m	--	162.98m³
Fill 0.7m - 1.4m	--	469.31m³
Fill 0m - 0.7m	--	813.47m³
Cut 0m - 0.7m	648.69m³	--
Cut 0.7m - 1.4m	371.93m³	--
Cut 1.4m - 2.1m	164.80m³	--
Cut 2.1m - 2.8m	31.08m³	--
Cut 2.8m - 3.5m	0.04m³	--
Cut 3.5m - 4.2m	--	--

Total Cut: 1216.54m³
Total Fill: 1452.60m³

© 2023 RPS Group

Notes

1. This drawing has been prepared in accordance with the scope of RPS's appointment with its client and is subject to the terms and conditions of that appointment. RPS accepts no liability for any use of this document other than by its client and only for the purposes for which it was prepared and provided.
2. If received electronically it is the recipients responsibility to print to correct scale. Only written dimensions should be used.
3. This drawing should be read in conjunction with all other relevant drawings and specifications.

For guidance only. Do not scale off this drawing

1:20 - 0 200mm 400mm 600mm 800mm 1000 1200 1400 1600 1800 2000
1:100 - 0 1m 2m 3m 4m 5m 6m 7m 8m 9m 10m
1:50 - 0 1m 2m 3m 4m 5m
1:5 - 0 100mm 200mm 300mm 400mm 500mm

Rev	Description	By	Ckd	Date
P03	Update to suit reverted layout and bat buffer of 10m from hedges	KK		06:06:25
P02	Compound layout amended - cut & fill and cross section updated to suit	KK		15:05:25
P01	First Issue	KK		04:02:25

A-A

Vertical Exaggeration: 1
Datum: 79.000M AOD

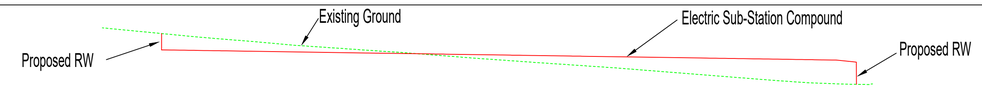

| | | |