A3

This drawing is the copyright of Qualitas Energy and must not be reproduced in whole or in part or used in any manner without their written permission.

Scaled dimensions must not be taken from this drawing. All dimensions are to be confirmed on site prior to commencement of work.

Revisions:

Revision	Date	Revision Notes	Drawn	Inspected
A	28.04.25	First Issue	JM	ID

NOTES:

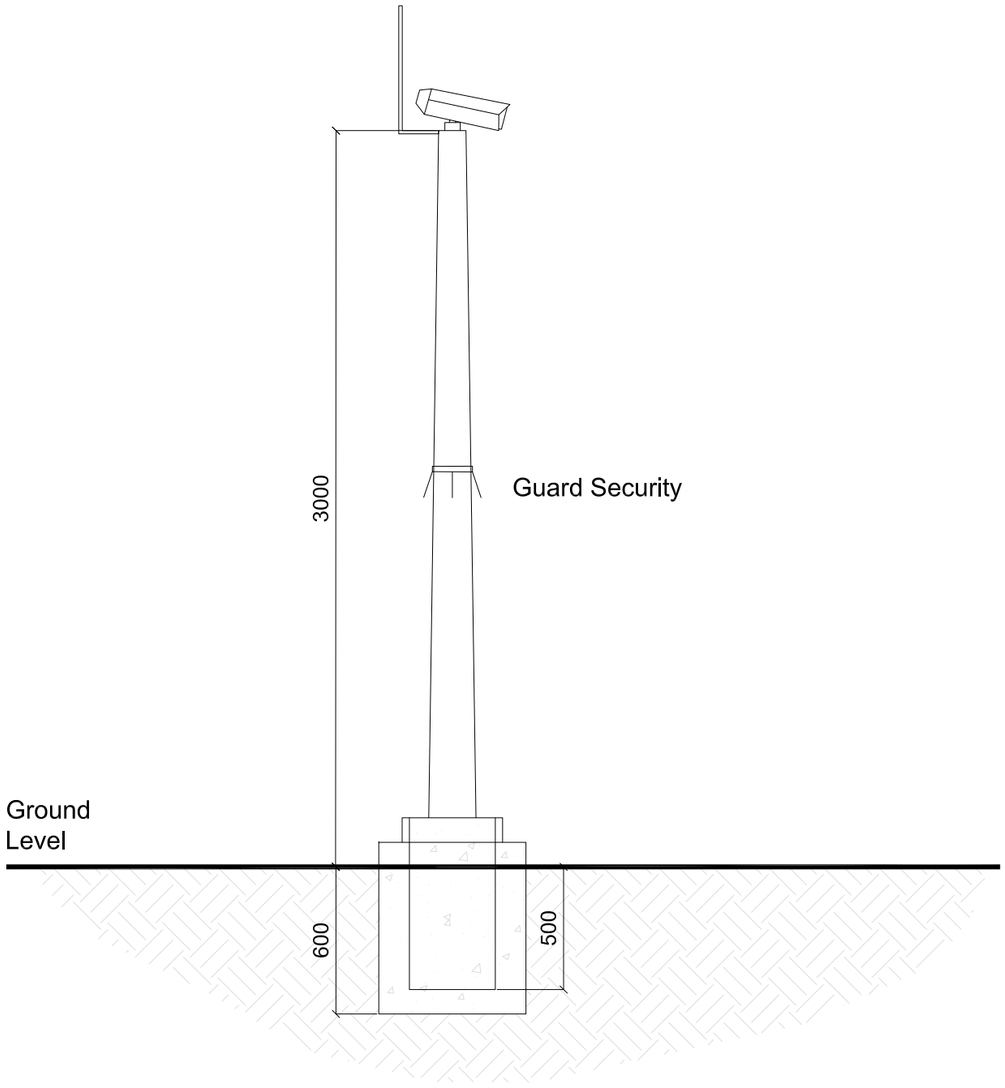

0 0.5 0.75 1 1.25 1.5m

SCALE 1:25

Status:

PLANNING

Project:

Heolddu Solar Farm

Client:

Qualitas energy

Drawn by:

CADmando
2D , 3D CAD & BIM SERVICES

CADmando Design & Draughting Solutions Ltd
Unit B, The Courtyard, Severn Drive, Tewkesbury Business Park, GL20 8GD

Tel: +44 (0) 1684 850019
Mob: +44 (0) 7814436910

Drawing Title:

CCTV Camera Section

Drawn:	Checked:	First Issued:
JM	ID	28.04.2025

Project Code:	Drawing Number:	
HEO-	**SD-09**	

Sheet Size:	Scale:	Revision:
A3	**1:25**	**A**